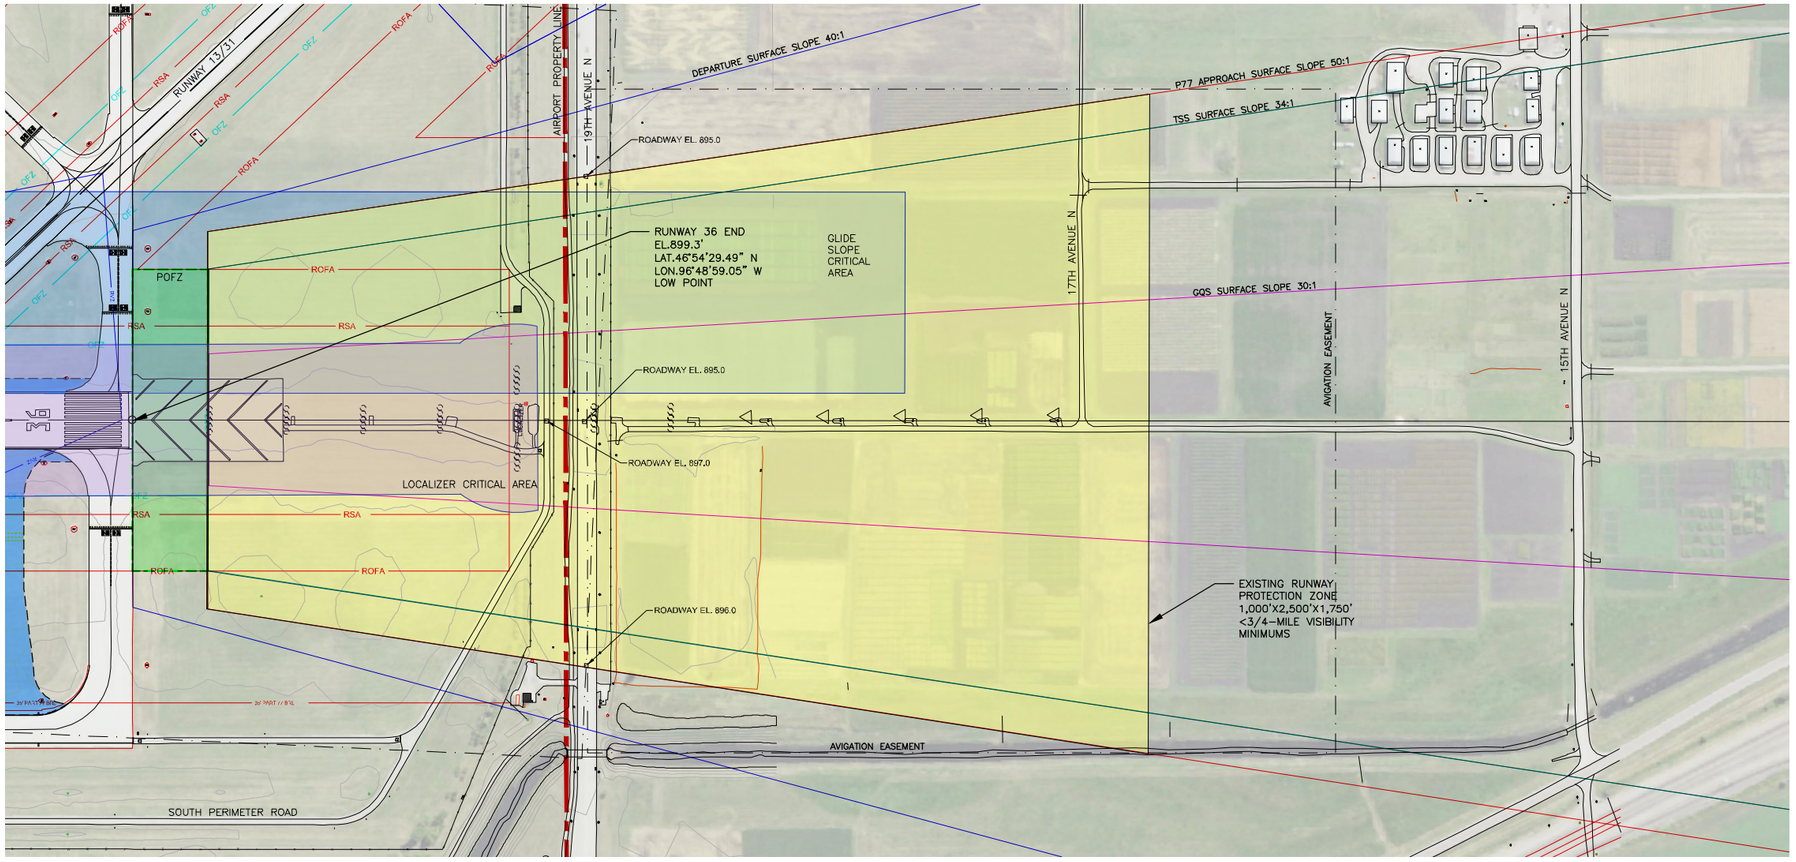

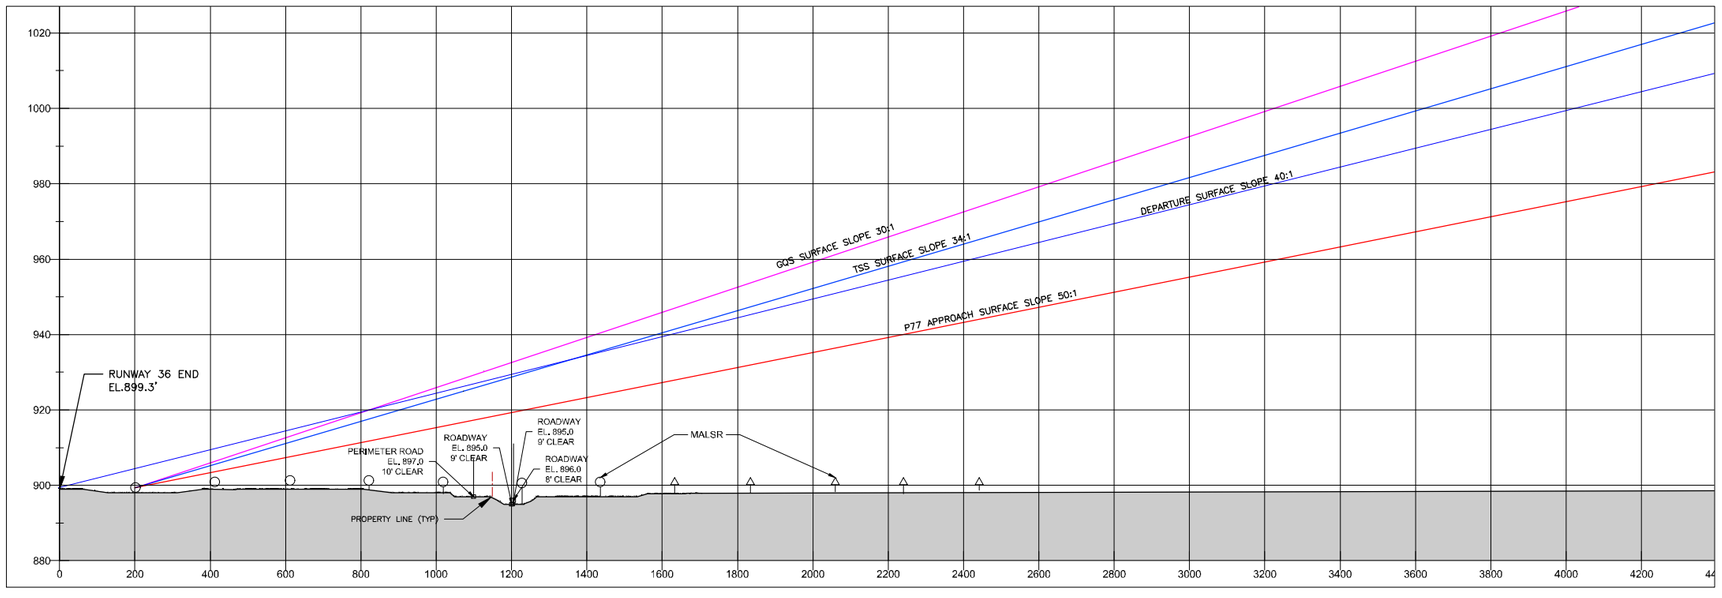

NO.	DESCRIPTION	ELEV. (TOP/GRD.)	PENETRATION	SURFACE	DISPOSITION
THERE ARE NO OBSTRUCTIONS IN THIS VIEW.					

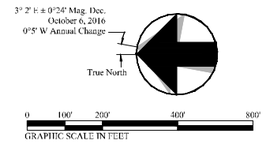

NO.	DESCRIPTION	
NOTES:		

AIRPORT PROPERTY LINE		
AIRPORT BUILDINGS		
AIRFIELD PAVEMENT		
PAVED ROADS		
RUNWAY PROTECTION ZONE		
PART 77 APPROACH SURFACE		
THRESHOLD SITING SURFACE		
GQS SURFACE		
RUNWAY VISIBILITY ZONE	RVZ	
BUILDING RESTRICTION LINE	BRL	BRL
OBSTACLE FREE ZONE	OFZ	OFZ (F)
RUNWAY SAFETY AREA	RSA	RSA (F)
RUNWAY OBJECT FREE AREA	ROFA	ROFA (F)
AIRPORT SECURITY FENCE (8 feet)		
NAVAIDS CRITICAL AREAS		
PRECISION OBSTACLE FREE ZONES (POFZ)		
FUEL STORAGE AREA		
AIRPORT BEACON		
LIGHTED WIND CONE & SEGMENTED CIRCLE		
WIND CONE		
PRECISION APPROACH PATH INDICATOR (PAPI)		
VISUAL APPROACH SLOPE INDICATOR (VASI)		
RUNWAY END IDENTIFIER LIGHTS (REIL)		
AIRPORT REFERENCE POINT (ARP)		

Mead & Hunt
8 Seventh Street North
Fargo, ND 58102
phone: 701-566-6450
meadhunt.com

© Copyright 2016
This document, or any portion thereof, shall not be duplicated, disclosed, or used on any other project or extension of this project, except by written agreement with Mead & Hunt, Inc. Mead & Hunt shall not be responsible for any unauthorized use of, or alteration to these documents.

HECTOR INTERNATIONAL AIRPORT
Airport Layout Plan

2801 32nd Avenue N
FARGO, ND 58102

ISSUED

NOT FOR CONSTRUCTION

AIP:	3-38-0017-042-2014
M&H NO.:	2796100-132467.01
DATE:	January 2018
DESIGNED BY:	M&H
DRAWN BY:	JWB
CHECKED BY:	MRB

DO NOT SCALE DRAWINGS

SHEET CONTENTS

EXISTING & FUTURE INNER APPROACH SURFACE RUNWAY 36

SHEET NO.

11

\\CORP.MEAD-HUNT.COM\SHARED\CLIENTS\2796100-132467.01\TECH\CAD\AIRPORT\LAYOUT\PLANTO INNER APPROACH SURFACE RUNWAY 18,DWG
8/3/2018 3:06:50 PM